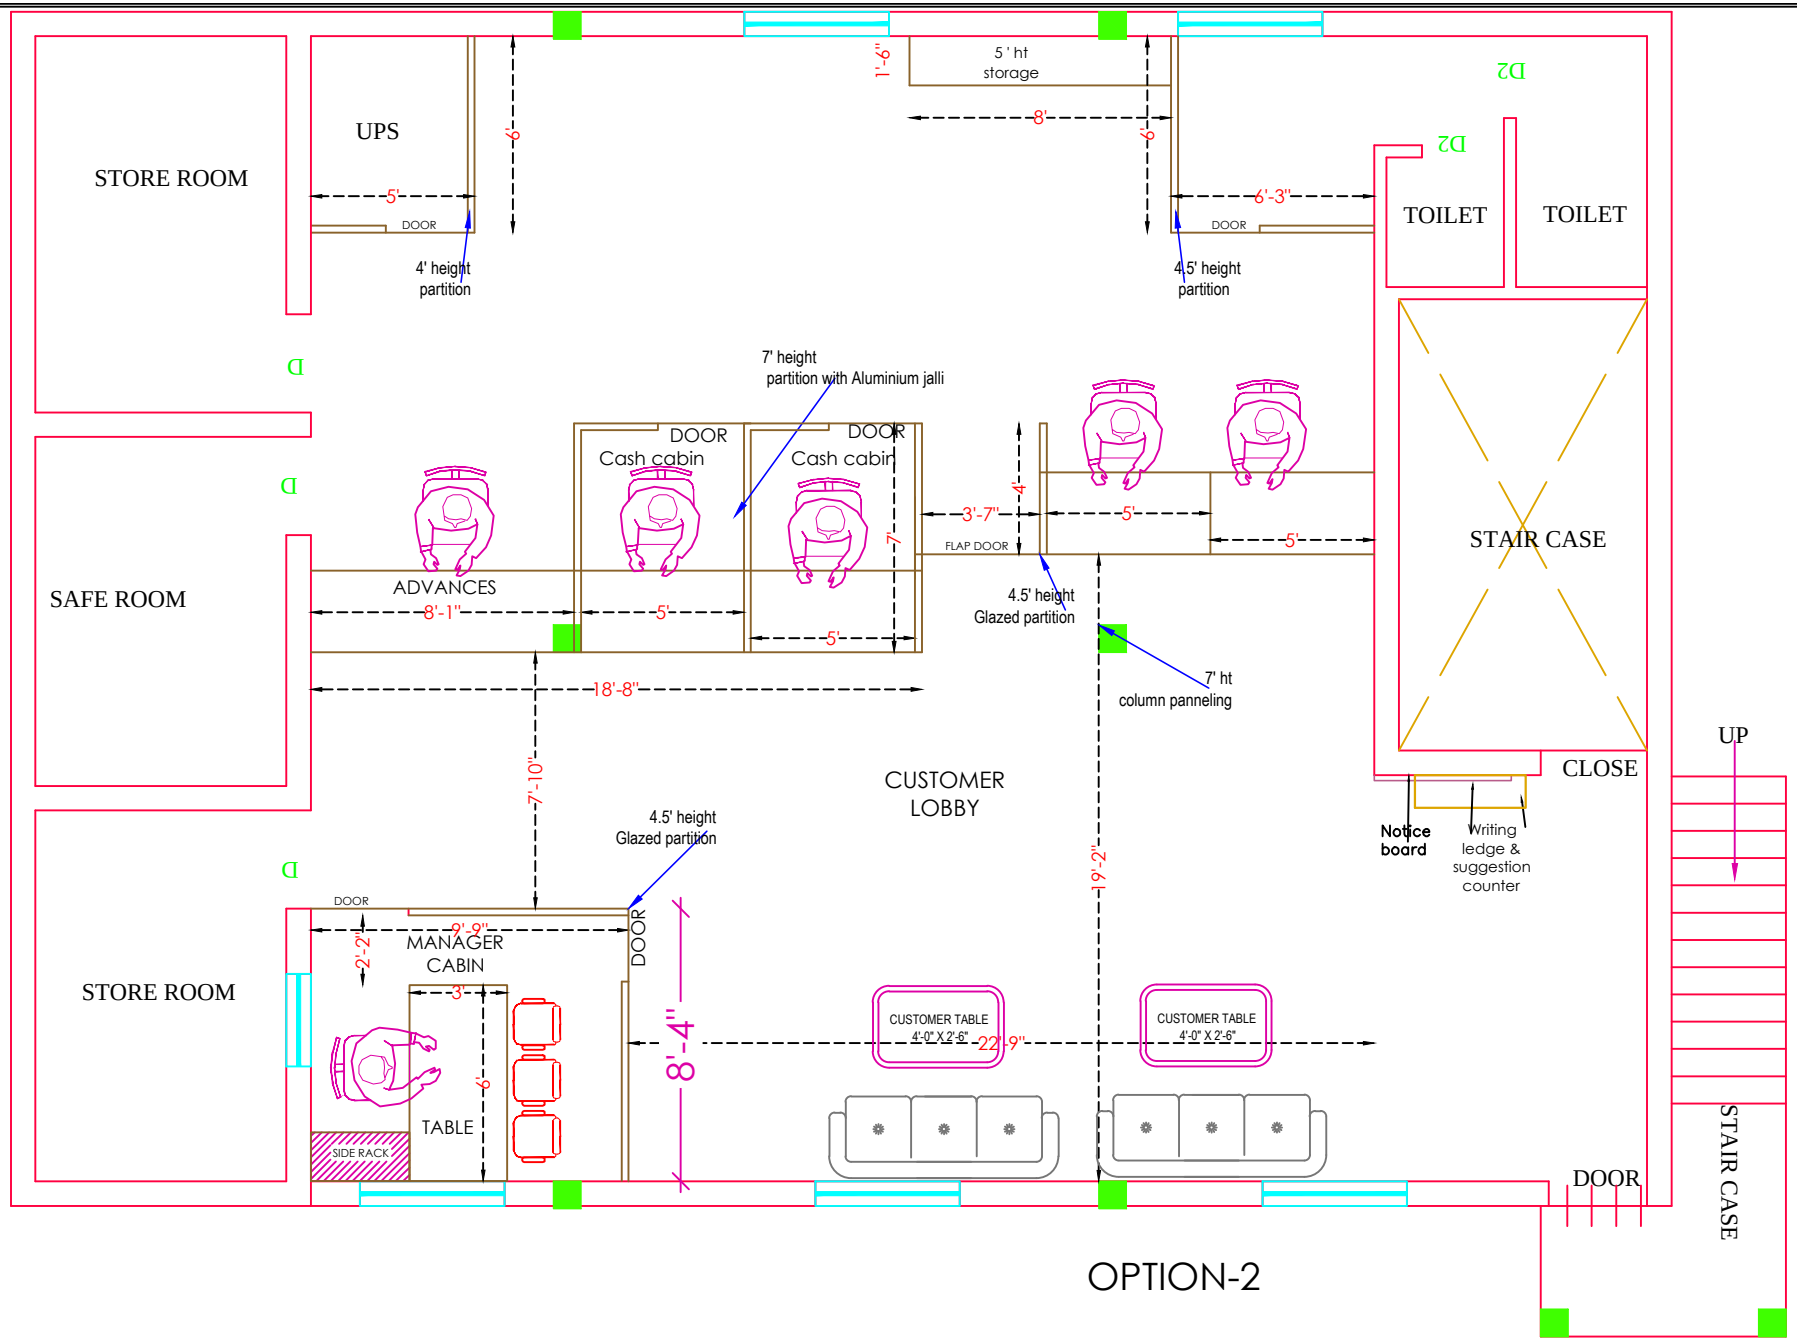

PROJECT: PROPOSED LAYOUT FOR BARODA UP BRANCH AT 1ST FLOOR GAURI BAZAR	DRAWING: FURNITURE LAYOUT	NORTH	SCALE: N.T.S. / DATE: FEB 2024	ARCHITECT: MOHIT & ASSOCIATES, ARCHITECTS, INTERIORS, ESTIMATORS, L-2/554 VINEET KHAND,GOMTI NAGAR, LUCKNOW MO.- 9582218092,7428217659